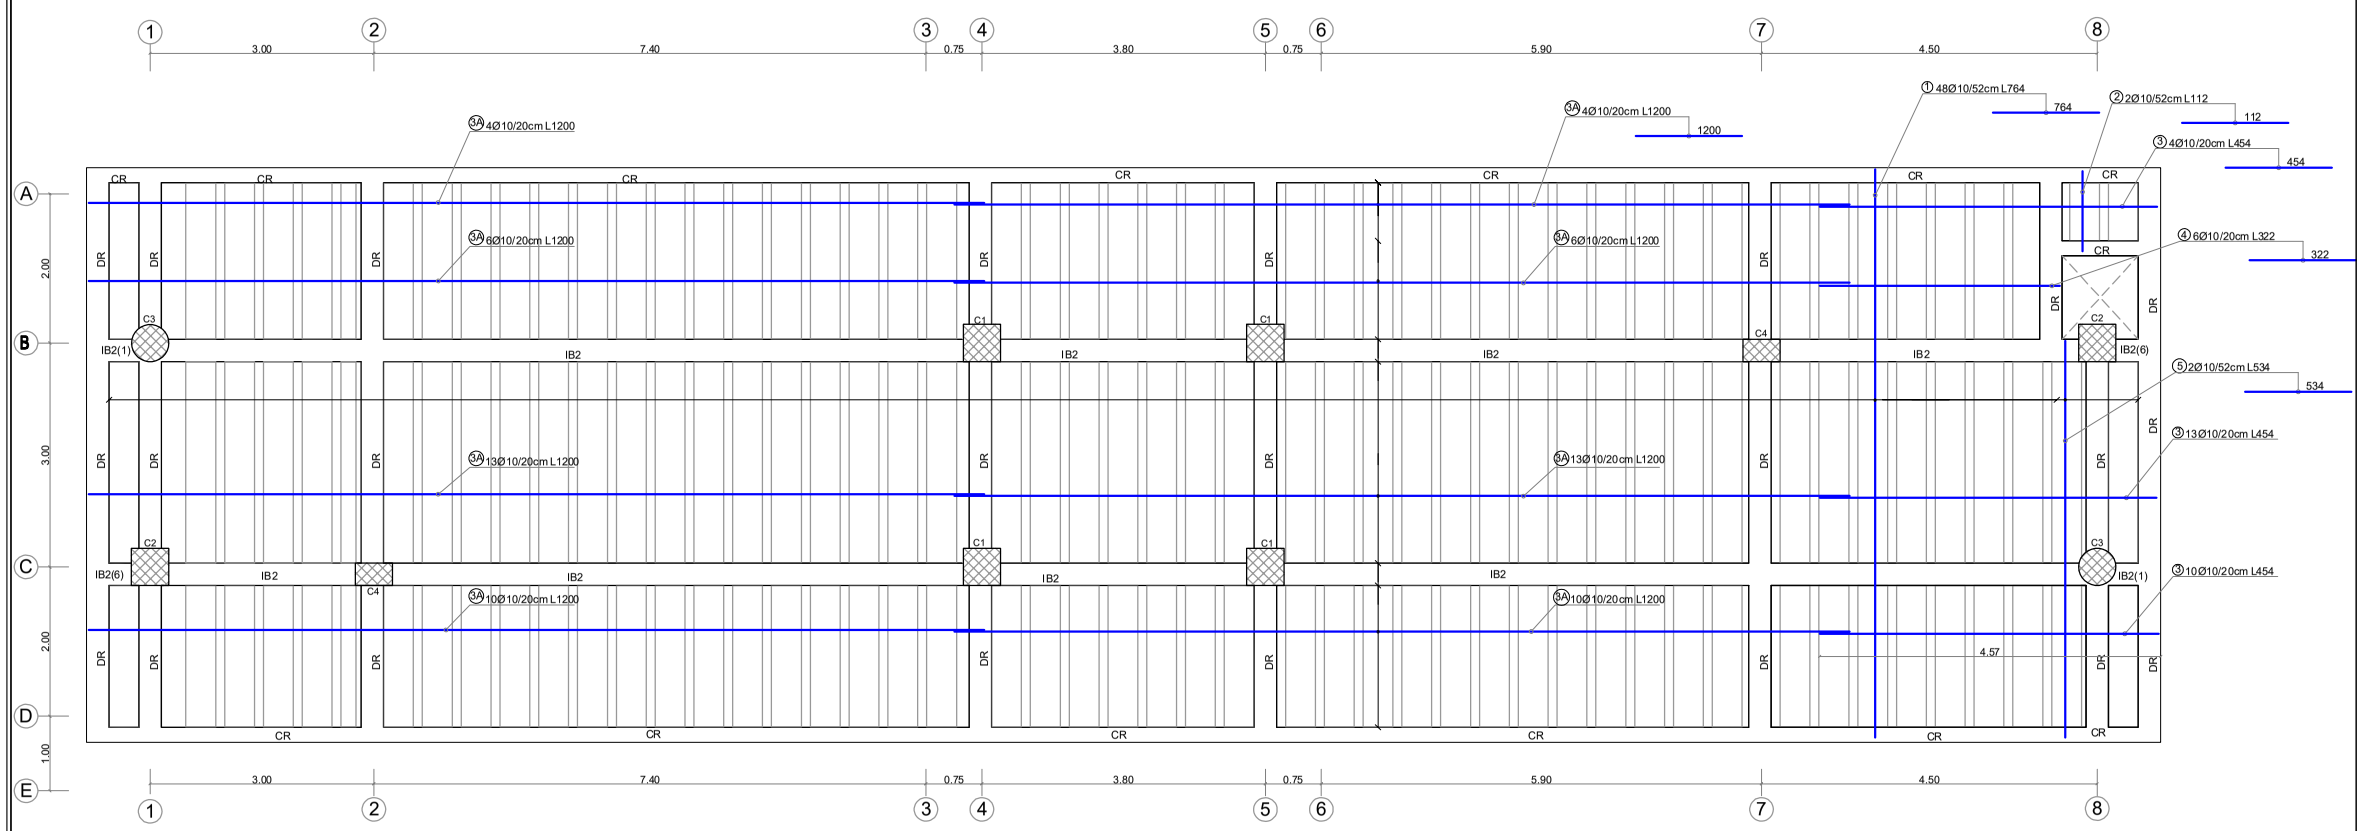

RIBBED SLAB STEEL REINFORCEMENT PLAN
1:50

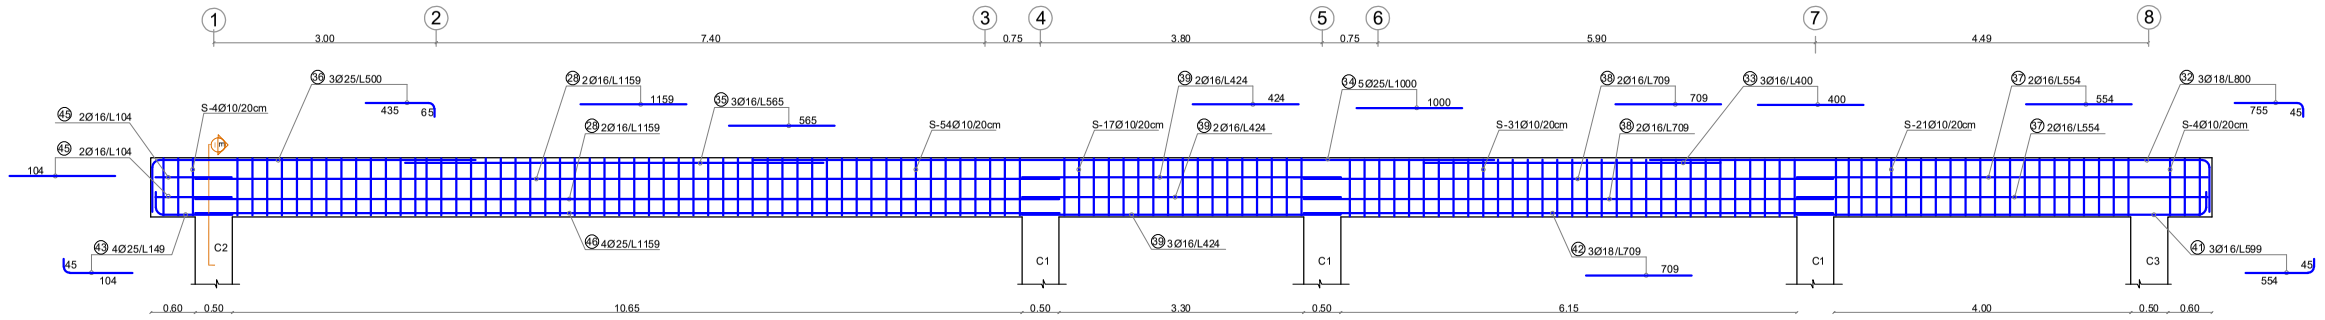

SECTION IN - IB2
1:50

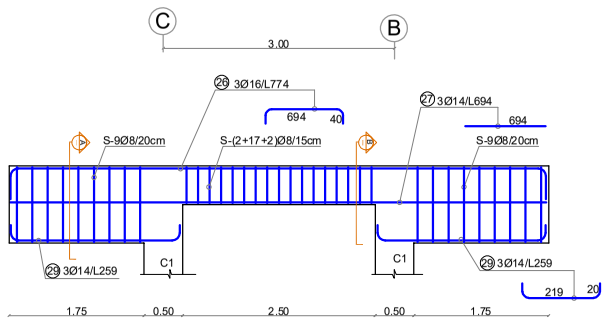

SECTION IN - DB1
1:50-V
1:25-H

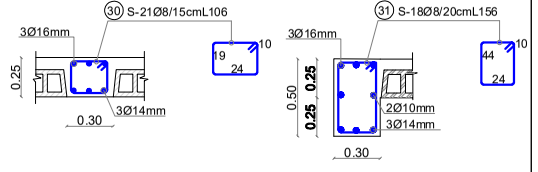

SECTION- B
1:25

SECTION- A
1:25

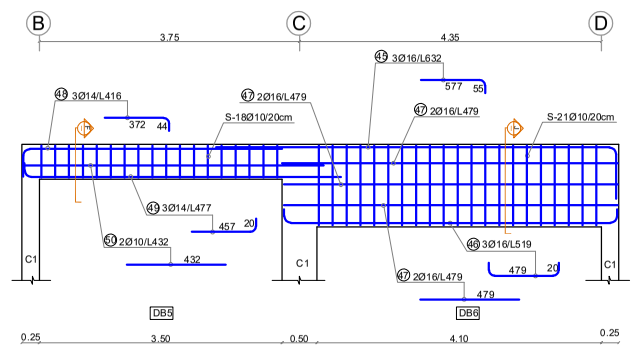

SECTION IN - DB5 & DB6
1:50

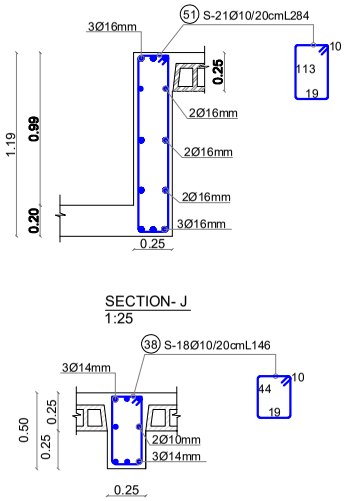

SECTION- J
1:25

SECTION- F
1:25

BAR SCHEDULE

BAR MARK	BAR SIZE	NO. OF BARS	BAR LENGTH	BAR SHAPE
1	10	48	764	764
2	10	2	112	112
3	10	27	454	454
3A	10	66	1200	1200
4	10	6	322	322
5	10	2	534	534
6	10	21	694	694
7	10	2	344	344
8	10	6	464	464
9	10	5	544	544
10	16	42	794	15 764
11	16	6	284	15 254
12	16	6	534	15 504
13	14	8	574	15 559
13A	14	8	1200	1200
13B	14	8	1200	15 1185
14	8	474	106	19 10 24
15	8	421	86	19 10 14
15A	14	8	186	15 156
16	18	90	794	15 764
16A	18	4	564	15 534
17	16	90	794	15 764
17A	16	4	564	15 534
18	10	8	494	15 464
19	12	8	494	15 464
20	16	12	494	15 464
21	16	12	574	15 544
22	14	8	374	15 344
23	12	24	574	15 544
24	8	1531	82	25 10 6
25	8	222	70	19 10 6

PROJECT KEY PLAN

GENERAL NOTES

LEGEND

DRAWING OF ORIGIN

NO.	DATE	BY	CHK	APP	REMARKS
03					
02					
01					

EMPLOYER

CONSULTANT

MAIN CONTRACTOR

PROJECT TITLE

LOCATION

SHOP DRAWING NAME

MARK	DWT	DWG NO	SD	AREA	TYPE	SHEET NO	SET	DWG NO	REV NO

1 UNIT = 1 cm WHEN PRINTED AT A0 SHEET SIZE

DRAWN BY		DATE	
CHECKED BY		SCALE	
APPROVED BY (AS PER DESIGN)		SHEET SIZE:	A0